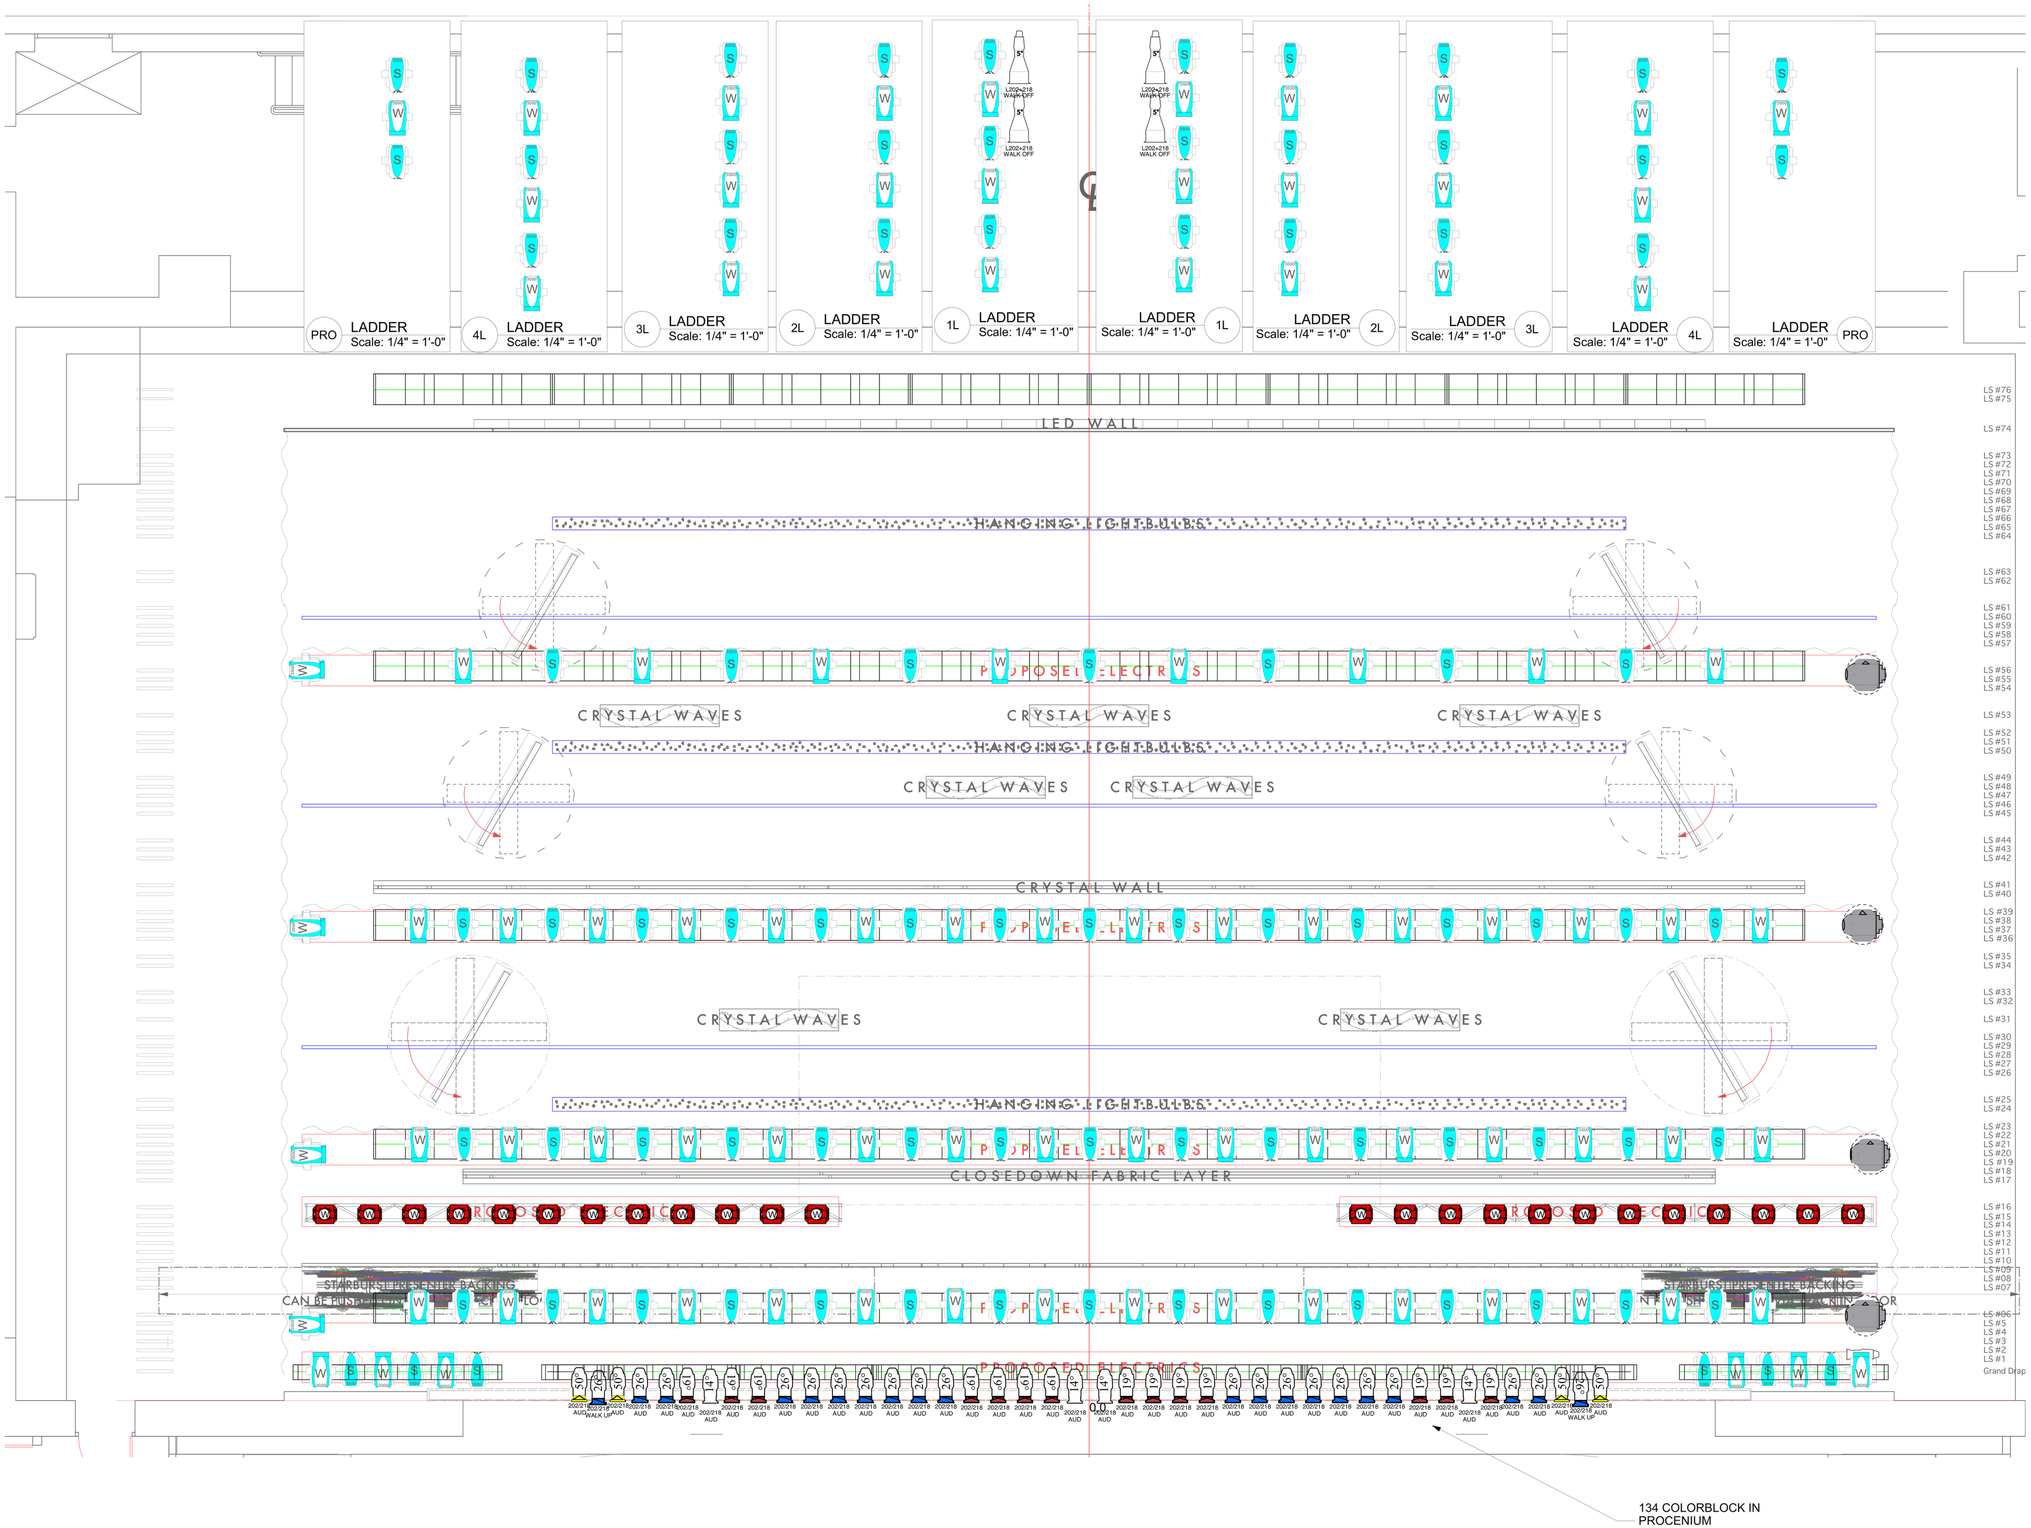

FULL FLOOD inc.
2397 Silver Lake Blvd. #22
Los Angeles, CA 90039
o. 323.665.6868 | f. 323.665.6967
dave@fullflood.com

Digital copies available at www.fullflood.sharefile.com

Please recycle this paper

This document and the ideas and design incorporated herein, as an instrument of professional service, is the property of FULL FLOOD Inc., and is not to be used, in whole or part, for any other project without the written authorization of FULL FLOOD Inc. This document is not to be reproduced and/or modified in any way, nor shall any reproduction of this document be modified, without prior written consent of FULL FLOOD Inc. This drawing represents visual concepts and construction suggestions only; it does not replace the knowledge and advice of a licensed structural engineer. The designer does not warrant, in any way, the accuracy of this information and shall not be responsible for discrepancies between this document and the existing conditions. The designer will not assume responsibility for improper engineering, construction, handling or use of this lighting equipment.

KEY
D SHEET

TABLE OF CONTENTS

1. STAGE
2. FOH
3. BOX
4. FLOOR

project
OSCARS 2016

subject
STAGE

designer ROBERT DICKINSON
designer ROBERT BARNHART
gaffer ALEN SISUL
mf pgm ANDY O'REILLY
crv pgm PATRICK BOOZER
lead tech JASON TROWBRIDGE

load in	showday	show number
00.00.00	00.00.00	201621

venue
DOLBY THEATRE,LA

scale	drawn by
1/4"=1'	DT

this version
1.26.16

new in this version
1.26.16
New underbalcony layout replaces 650s

past versions
1. BLACK
2. RED
3. GREEN
4. BLUE
5. ORANGE
6. MAGENTA
7. YELLOW
8. TEAL

sheet
1